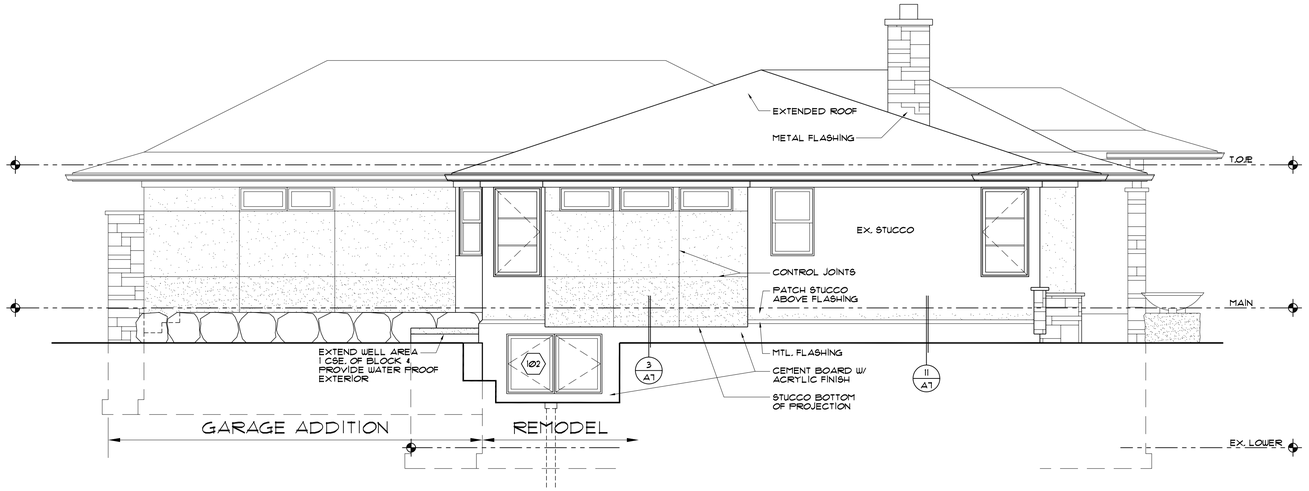

18 / A5 **SIDE (SOUTH ELEVATION)**

1/4" = 1'-0"

WINDOW SCHEDULE

NUMBER	WDW. NUMBER	UNIT SIZE (APPROX.)	COMMENTS
100		1 – 28 x 48	EGRESS
101		1 – 34 x 20	VERIFY W/EXIST.
102		2 – 32 x 40	
103		2 – 32 x 40	
200		1 – 36 x 16	AWNING
201		1 – 36 x 16	AWNING
202		2 – 36 x 60	
203		2 – 32 x 71	
204		1 – 74 x 96	ENTRY PACKAGE
205		1 – 36 x 36	
206		2 – 36 x 60	
207		1 – 32 x 60	
208		2 – 36 x 60	
209		1 – 36 x 16	AWNING
210		1 – 36 x 16	AWNING
211		1 – 36 x 16	AWNING
212		1 – 32 x 40	
213		2 – 32 x 60	
214		2 – 32 x 16	FIXED AWNING
215		1 – 40 x 40	AWNING
216		1 – 34 x 81	SWINGING DOOR
217		2 – 36 x 60	
218		2 – 32 x 60	
219		1 – 32 x 60	
220		3 – 32 x 60	
221		1 – 16 x 60	
222		1 – 16 x 60	
223		1 – 60 x 12	DIRECT SET

WINDOW NOTES:

1. UNIT SIZES ARE BASED ON STANDARD SIZES & COLOR EXCEPT FOR ENTRY DOOR. VARIATIONS FROM THESE SIZES TO BE REVIEWED BY ARCHITECT & CONTRACTOR TO FIT DESIGN INTENT.
2. PROVIDE HIGH EFFICIENCY TRIPLE GLAZED UNITS W/ LOW-E COATING AND ARGON GAS FILLED.
3. FACTORY MULL 2 & 3 WIDE GROUPS.
4. FIXED (PICTURE) UNITS WITHIN GROUPING TO MATCH SASH PROFILE OF VENT UNITS. U.N.O.
5. INTERIOR JAMBS TO ALIGN WITHIN STACKING UNITS – TYP. 1 PIECE SILL PREFERRED.
6. TEMPERED GLASS PER CODE.
7. SEE SHEET A8 FOR INSTALLATION INSTRUCTIONS.

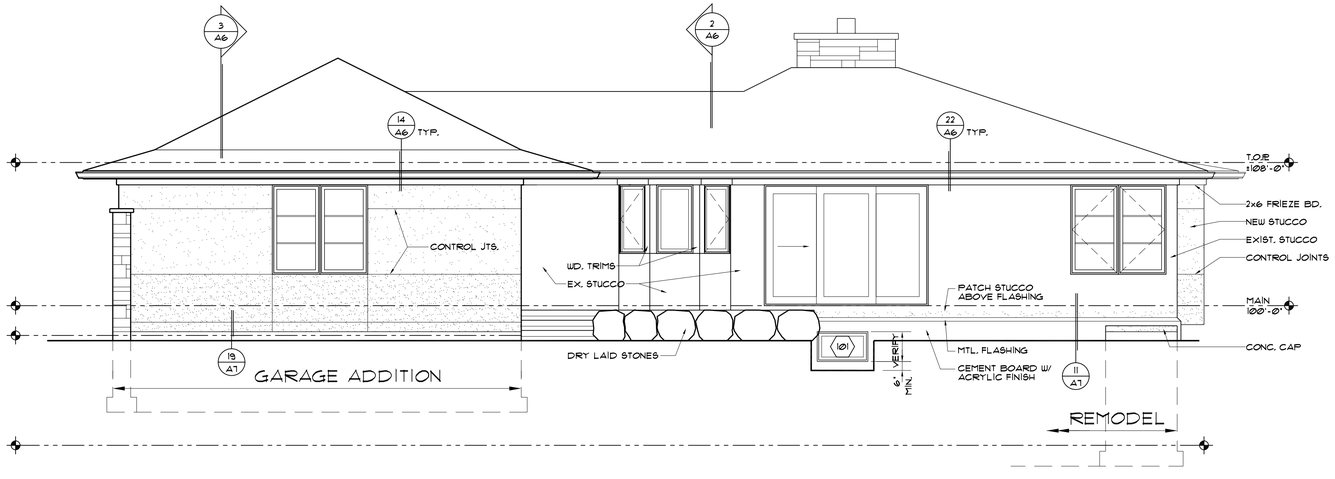

20 / A5 **REAR (WEST ELEVATION)**

1/4" = 1'-0"

SKD architects
11140 Highway 55, Suite A
Plymouth, MN 55441
763.591.6115

Live Green, Live Smart

LEED® For Homes Pilot Project
3502 The Mall
Minnetonka, Minnesota

Comm 1012.00
Date 03/14/07
Drawn CGW, JJW
Checked RM

Revision

ELEVATIONS

Sheet No.
A5

© 2006-2007 SKD Architects, Inc.

Friday March 16, 2007 – 1:10:49pm